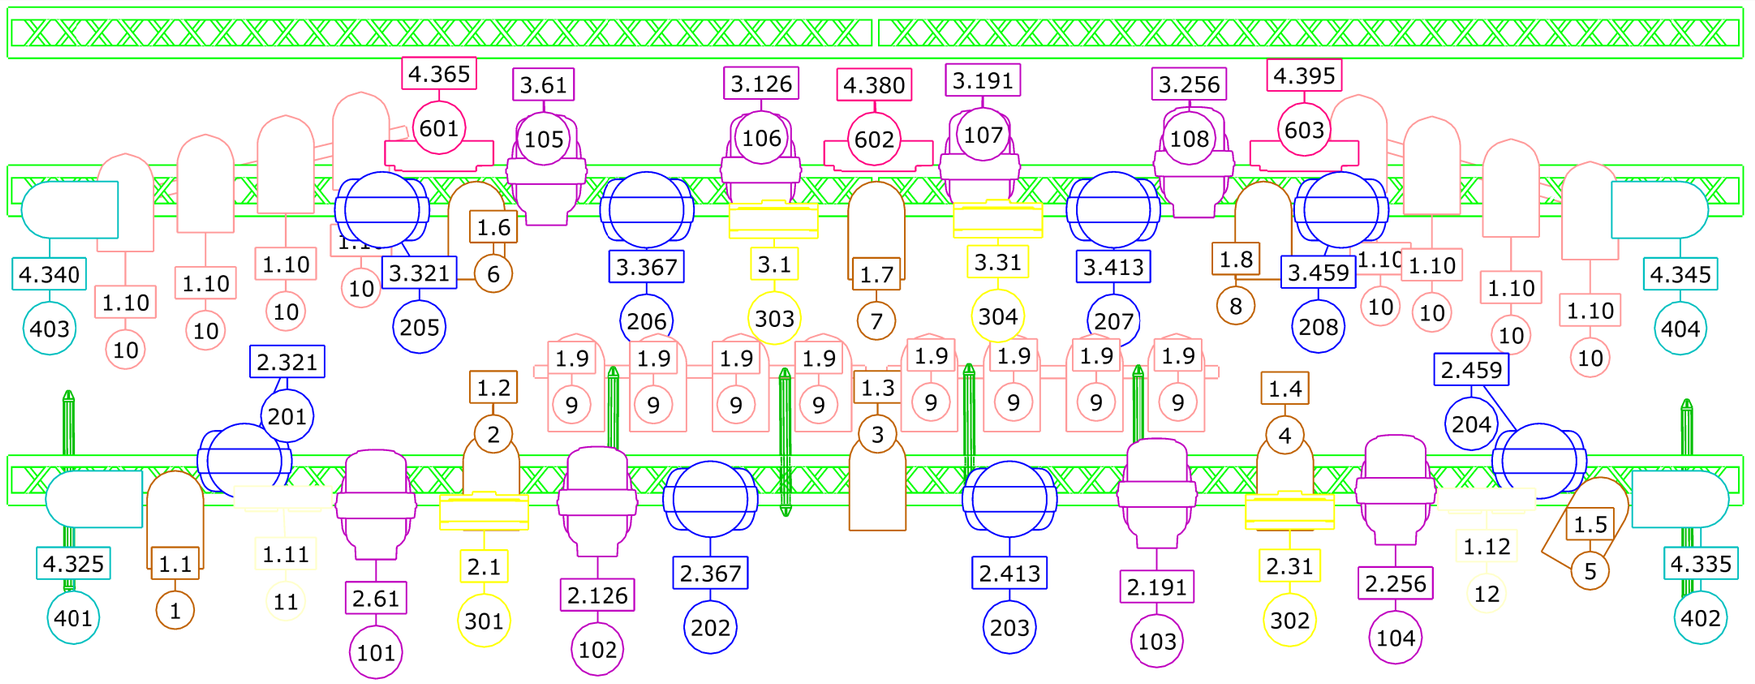

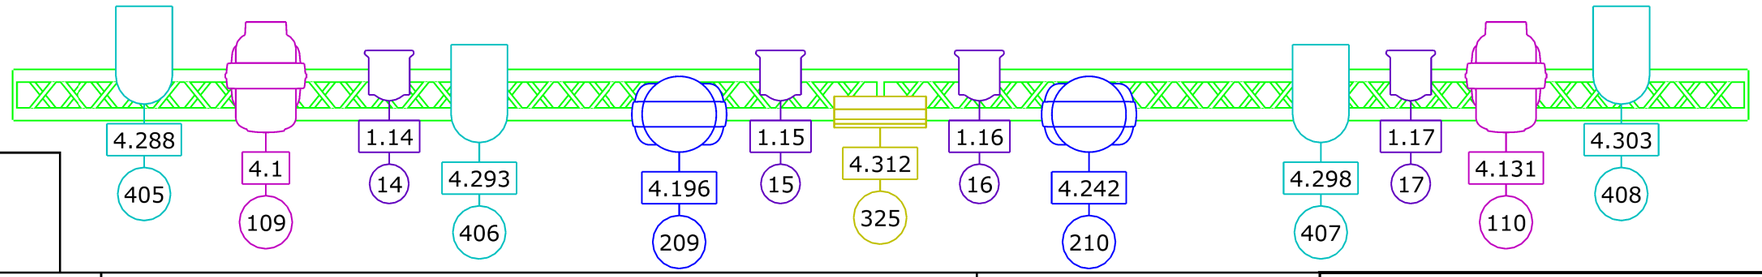

IMPORTANT!

Ayrton Rivale are the Ayrton Stradale.

Floor set: (ON REQUEST!)

12x Martin Quantum Profile
10x Robe DL4F wash
10x Robe DL4x Spot
8x Robe 100 ledwash
4x Chauvet Colorstrike M
4x Martin Atomic 3000
2x ACL set
2x 4 Light blinders
6x Floorpar

Symbol key

- Par 64 (16)
- Par 56 Short LED (8)
- 2-Light (3)
- Nando 502 Wash (10)
- Location Fresnel 1000L-HM (4)
- Atomic 3000 (1)
- Rivale Profile (10)
- Color Strike M (4)
- Par 64 (8)
- EclCyclorama 050 (3)

Layer key

- ACL
- Atomic 3000
- Ayrton Nando 502
- Ayrton Strandale
- Blind
- Chauvet Colorstrike M
- Default layer
- Extenders
- Ledpar
- Parren
- PC
- Prolight Cyclorama 050

Project: Second Stage lights 2025

Project location: Effenaar

Drawing author: Melissa

Stage

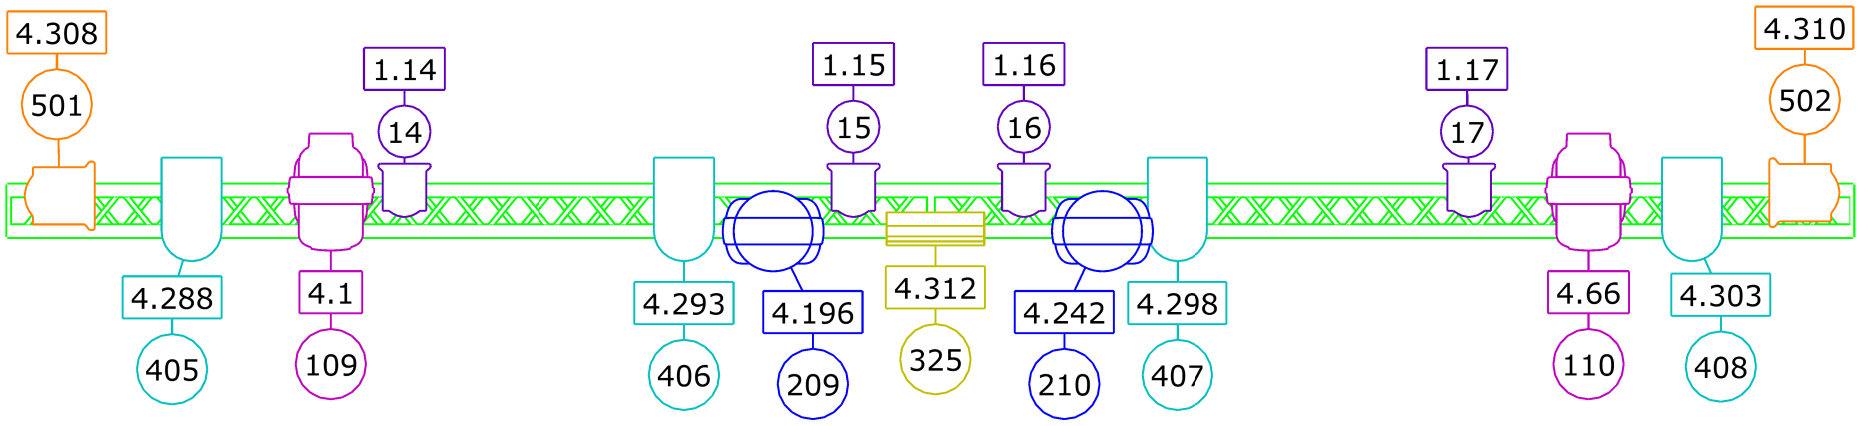

Lx 1 Zaal

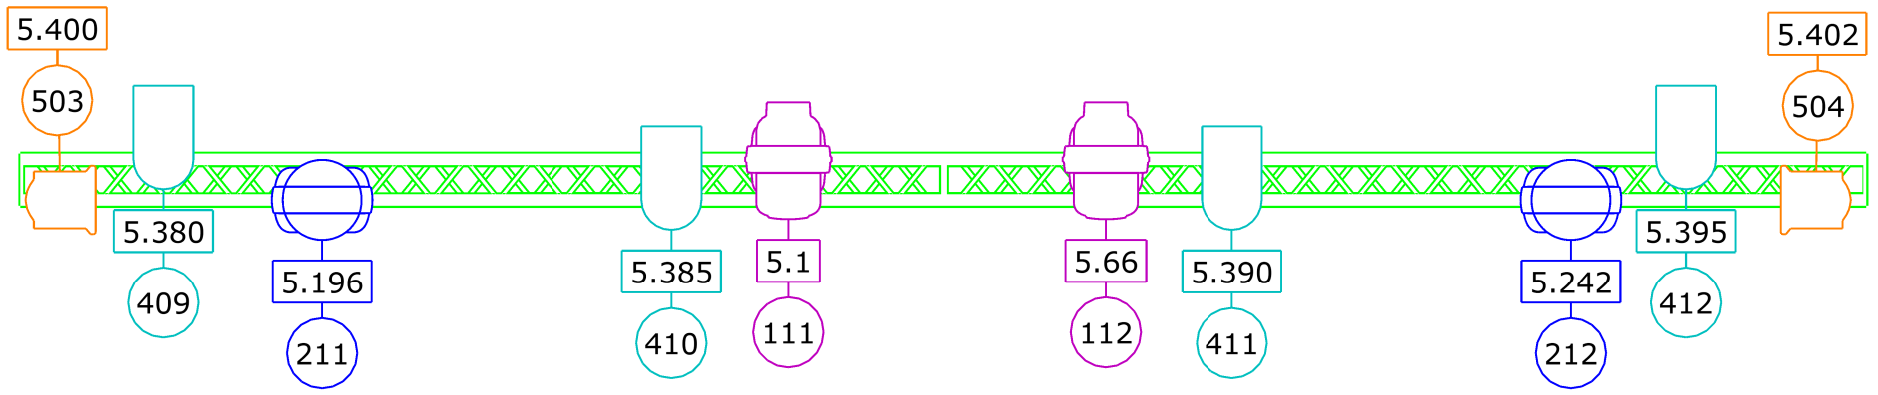

Lx 2 zaal

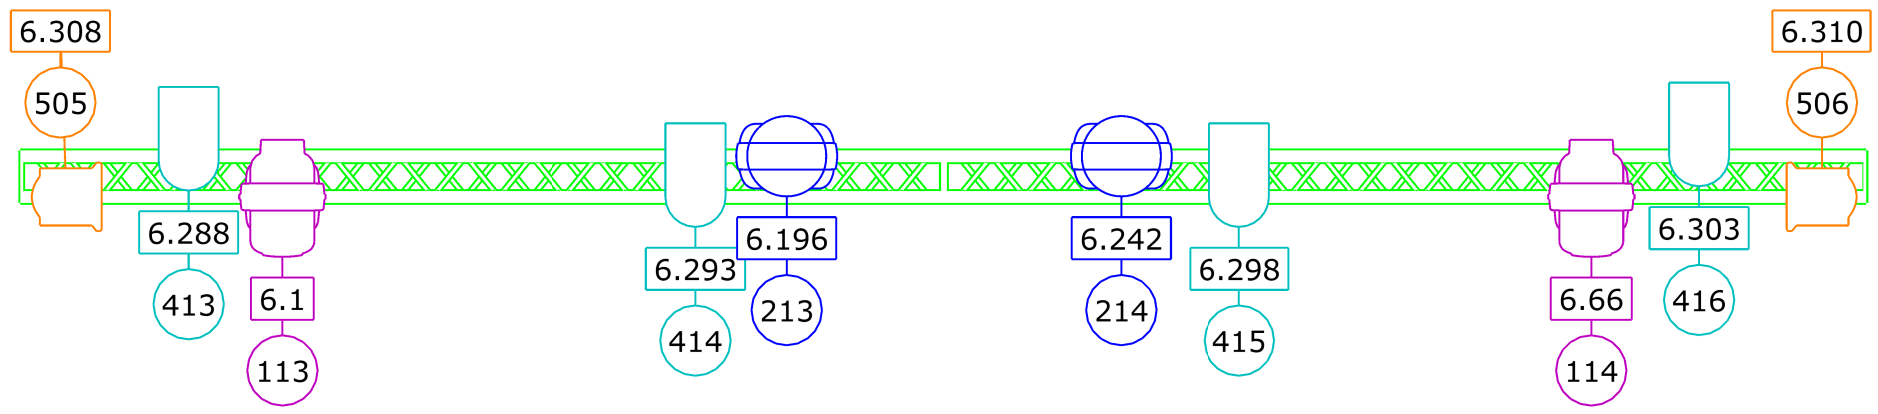

Lx 3 zaal

FOH

Symbol key

- Outdoor Par 14 RGB (12)
- EVE P-100 WW (6)
- Nando 502 Wash (6)
- Rivale Profile (6)
- Location Fresnel 1000L-HM (4)
- Atomic 3000 (1)

Layer key

- Atomic 3000
- Ayrton nando 502
- Ayrton Strandale
- Default layer
- EVE 100 fresnel
- Ledpar
- PC
- Truss

IMPORTANT:

Ayrton Rivale are the Ayrton Stradale.

Project	Second Stage venue lights 2025
Project location	Effenaar
Drawing author	Melissa

Effenaar Patch Second Stage 2026

EFFENAAR

22-1-2026

Stage						
Channel	**Adress**	**Fixture**	**Place**	**Mode**	**Footprint**	**Extra***
1	1.1	Par 64	Lx 1		1	
2	1.2	Par 64	Lx 1		1	
3	1.3	Par 64	Lx 1		1	
4	1.4	Par 64	Lx 1		1	
5	1.5	Par 64	Lx 2		1	
6	1.6	Par 64	Lx 2		1	
7	1.7	Par 64	Lx 2		1	
8	1.8	Par 64	Lx 2		1	
9	1.9	Acl	Lx 1		1	
10	1.10	Acl	Lx 2		1	
11	1.11	Cateye blinder	Lx 1		1	
12	1.12	Cateye blinder	Lx 1		1	
13	~~1.13~~	~~Cateye blinder~~	~~Lx 1~~		~~1~~	
14	1.14	PC	Lx 1 House		1	
15	1.15	PC	Lx 1 House		1	
16	1.16	PC	Lx 1 House		1	
17	1.17	PC	Lx 1 House		1	
18	**1.18**	**Par/Acl/Blinder**	**Floor**		**1**	*
19	**1.19**	**Par/Acl/Blinder**	**Floor**		**1**	*
20	**1.20**	**Par/Acl/Blinder**	**Floor**		**1**	*
21	**1.21**	**Par/Acl/Blinder**	**Floor**		**1**	*
22	**1.22**	**Par/Acl/Blinder**	**Floor**		**1**	*
23	**1.23**	**Par/Acl/Blinder**	**Floor**		**1**	*
24	**1.24**	**Par/Acl/Blinder**	**Floor**		**1**	*
25	**1.25**	**Par/Acl/Blinder**	**Floor**		**1**	*
301	2.1	Chauvet Colorstrike M	Lx 1	30 Ch	30	
302	2.31	Chauvet Colorstrike M	Lx 1	30 Ch	30	
303	3.1	Chauvet Colorstrike M	Lx 2	30 Ch	30	
304	3.31	Chauvet Colorstrike M	Lx 2	30 Ch	30	

*** Ask pre production for availability**

Stage + venue						
Channel	**Adress**	**Fixture**	**Place**	**Mode**	**Footprint**	**Extra**
101	2.61	Ayrton Stradale Profile	Lx 1 Stage	65CH	65	
102	2.126	Ayrton Stradale Profile	Lx 1 Stage	65CH	65	
103	2.191	Ayrton Stradale Profile	Lx 1 Stage	65CH	65	
104	2.256	Ayrton Stradale Profile	Lx 1 Stage	65CH	65	
105	3.61	Ayrton Stradale Profile	Lx 2 Stage	65CH	65	
106	3.126	Ayrton Stradale Profile	Lx 2 Stage	65CH	65	
107	3.191	Ayrton Stradale Profile	Lx 2 Stage	65CH	65	
108	3.256	Ayrton Stradale Profile	Lx 2 Stage	65CH	65	
109	4.1	Ayrton Stradale Profile	Lx 1 house	65CH	65	
110	4.66	Ayrton Stradale Profile	Lx 1 house	65CH	65	
111	5.1	Ayrton Stradale Profile	Lx 2 house	65CH	65	
112	5.66	Ayrton Stradale Profile	Lx 2 house	65CH	65	
113	6.1	Ayrton Stradale Profile	Lx 3 house	65CH	65	
114	6.66	Ayrton Stradale Profile	Lx 3 house	65CH	65	
201	2.321	Ayrton nando 502	Lx 1 Stage	Extended Ring	46	
202	2.367	Ayrton nando 502	Lx 1 Stage	Extended Ring	46	
203	2.413	Ayrton nando 502	Lx 1 Stage	Extended Ring	46	
204	2.459	Ayrton nando 502	Lx 1 Stage	Extended Ring	46	
205	3.321	Ayrton nando 502	Lx 2 Stage	Extended Ring	46	
206	3.367	Ayrton nando 502	Lx 2 Stage	Extended Ring	46	
207	3.413	Ayrton nando 502	Lx 2 Stage	Extended Ring	46	
208	3.459	Ayrton nando 502	Lx 2 Stage	Extended Ring	46	
209	4.196	Ayrton nando 502	Lx 1 House	Extended Ring	46	
210	4.242	Ayrton nando 502	Lx 1 House	Extended Ring	46	
211	5.196	Ayrton nando 502	Lx 2 House	Extended Ring	46	
212	5.242	Ayrton nando 502	Lx 2 House	Extended Ring	46	
213	6.196	Ayrton nando 502	Lx 3 House	Extended Ring	46	
214	6.242	Ayrton nando 502	Lx 3 House	Extended Ring	46	
501	4.308	Chauvet EVE P-100 ww	Lx 1 House	2ch	2	
502	4.310	Chauvet EVE P-100 ww	Lx 1 House	2ch	2	
503	5.400	Chauvet EVE P-100 ww	Lx 2 House	2ch	2	
504	5.402	Chauvet EVE P-100 ww	Lx 2 House	2ch	2	
505	6.308	Chauvet EVE P-100 ww	Lx 3 House	2ch	2	
506	6.310	Chauvet EVE P-100 ww	Lx 3 House	2ch	2	

Stage + venue						
Channel	**Adress**	**Fixture**	**Place**	**Mode**	**Footprint**	**Extra**
401	4.325	LED - IRGBst	Lx 1 Stage	5 Ch	5	
402	4.335	LED - IRGBst	Lx 1 Stage	5 Ch	5	
403	4.340	LED - IRGBst	Lx 2 stage	5 Ch	5	
404	4.345	LED - IRGBst	Lx 2 stage	5 Ch	5	
405	4.288	LED - IRGBst	Lx 1 house	5 Ch	5	
406	4.293	LED - IRGBst	Lx 1 house	5 Ch	5	
407	4.298	LED - IRGBst	Lx 1 house	5 Ch	5	
408	4.303	LED - IRGBst	Lx 1 house	5 Ch	5	
409	5.380	LED - IRGBst	Lx 2 house	5 Ch	5	
410	5.385	LED - IRGBst	Lx 2 house	5 Ch	5	
411	5.390	LED - IRGBst	Lx 2 house	5 Ch	5	
412	5.395	LED - IRGBst	Lx 2 house	5 Ch	5	
413	6.288	LED - IRGBst	Lx 3 house	5 Ch	5	
414	6.293	LED - IRGBst	Lx 3 house	5 Ch	5	
415	6.298	LED - IRGBst	Lx 3 house	5 Ch	5	
416	6.303	LED - IRGBst	Lx 3 house	5 Ch	5	
325	4.312	Martin Atomic 3000	Lx 1 House	4ch	4	
601	4.365	Prolights eclCyclorama 050	Lx 2 Stage	15ch	15	
602	4.380	Prolights eclCyclorama 050	Lx 2 Stage	15ch	15	
603	4.395	Prolights eclCyclorama 050	Lx 2 Stage	15ch	15	
1501	3.505	Showtec LedLight bar8 RGB	Balcony	P-d1 3-Ch	3	
1502	3.505	Showtec LedLight bar8 RGB	Balcony	P-d1 3-Ch	3	
1503	3.505	Showtec LedLight bar8 RGB	Balcony	P-d1 3-Ch	3	
91	1.508	MDG AtMe	Regie	3ch	3	
92	x.511	Look solutions Viper NT	T.b.c	1ch	1	*

x = Universes are communicated on showdays

*** Ask pre production for availability**

Floor/Extra set						
Channel	**Adress**	**Fixture**	**Place**	**Mode**	**Footprint**	**Extra**
901	x.1	Martin Quantum Profile	Extra	Extended	27	*
902	x.28	Martin Quantum Profile	Extra	Extended	27	*
903	x.55	Martin Quantum Profile	Extra	Extended	27	*
904	x.82	Martin Quantum Profile	Extra	Extended	27	*
905	x.109	Martin Quantum Profile	Extra	Extended	27	*
906	x.136	Martin Quantum Profile	Extra	Extended	27	*
907	x.163	Martin Quantum Profile	Extra	Extended	27	*
908	x.190	Martin Quantum Profile	Extra	Extended	27	*
1001	x.1	Robe DL4 F wash	Extra	Mode 1	29	*
1002	x.30	Robe DL4 F wash	Extra	Mode 1	29	*
1003	x.59	Robe DL4 F wash	Extra	Mode 1	29	*
1004	x.88	Robe DL4 F wash	Extra	Mode 1	29	*
1005	x.117	Robe DL4 F wash	Extra	Mode 1	29	*
1006	x.149	Robe DL4 F wash	Extra	Mode 1	29	*
1007	x.178	Robe DL4 F wash	Extra	Mode 1	29	*
1008	x.207	Robe DL4 F wash	Extra	Mode 1	29	*
1101	x.1	Robe DL4x Spot	Extra	Mode 1	35	*
1102	x.36	Robe DL4x Spot	Extra	Mode 1	35	*
1103	x.71	Robe DL4x Spot	Extra	Mode 1	35	*
1104	x.106	Robe DL4x Spot	Extra	Mode 1	35	*
1105	x.141	Robe DL4x Spot	Extra	Mode 1	35	*
1106	x.176	Robe DL4x Spot	Extra	Mode 1	35	*
1107	x.211	Robe DL4x Spot	Extra	Mode 1	35	*
1108	x.246	Robe DL4x Spot	Extra	Mode 1	35	*
113	x.1	Aryton Rivale	Extra	Extended	65	*
114	x.66	Aryton Rivale	Extra	Extended	65	*
115	x.131	Aryton Rivale	Extra	Extended	65	*
115	x.196	Aryton Rivale	Extra	Extended	65	*
213	x.215	Ayrton Nando 502	Extra	Extended Ring	46	*
214	x.261	Ayrton Nando 502	Extra	Extended Ring	46	*
215	x.307	Ayrton Nando 502	Extra	Extended Ring	46	*
216	x.353	Ayrton Nando 502	Extra	Extended Ring	46	*
217	x.399	Ayrton Nando 502	Extra	Extended Ring	46	*
218	x.445	Ayrton Nando 502	Extra	Extended Ring	46	*

x = Universes are communicated on showdays

*** Ask pre production for availability**

Floor/Extra set						
Channel	**Adress**	**Fixture**	**Place**	**Mode**	**Footprint**	**Extra**
1201	x.285	Robe ledwash 100	Extra	Mode 2	19	*
1202	x.304	Robe ledwash 100	Extra	Mode 2	19	*
1203	x.323	Robe ledwash 100	Extra	Mode 2	19	*
1204	x.342	Robe ledwash 100	Extra	Mode 2	19	*
1205	x.361	Robe ledwash 100	Extra	Mode 2	19	*
1206	x.380	Robe ledwash 100	Extra	Mode 2	19	*
1207	x.399	Robe ledwash 100	Extra	Mode 2	19	*
1208	x.418	Robe ledwash 100	Extra	Mode 2	19	*
1301	x.1	Prolights Lumipix 12Q tour	Extra	49CH	49	*
1302	x.50	Prolights Lumipix 12Q tour	Extra	49CH	49	*
1303	x.99	Prolights Lumipix 12Q tour	Extra	49CH	49	*
1304	x.148	Prolights Lumipix 12Q tour	Extra	49CH	49	*
1305	x.197	Prolights Lumipix 12Q tour	Extra	49CH	49	*
1306	x.246	Prolights Lumipix 12Q tour	Extra	49CH	49	*
1307	x.295	Prolights Lumipix 12Q tour	Extra	49CH	49	*
1308	x.344	Prolights Lumipix 12Q tour	Extra	49CH	49	*
1309	x.393	Prolights Lumipix 12Q tour	Extra	49CH	49	*
1310	x.442	Prolights Lumipix 12Q tour	Extra	49CH	49	*
1311	x.1	Prolights Lumipix 12Q tour	Extra	49CH	49	*
1312	x.50	Prolights Lumipix 12Q tour	Extra	49CH	49	*
1313	x.99	Prolights Lumipix 12Q tour	Extra	49CH	49	*
1314	x.148	Prolights Lumipix 12Q tour	Extra	49CH	49	*
309	x.1	Chauvet colorstrike M	Extra	30ch / 96ch	30/96	*
310	x.101	Chauvet colorstrike M	Extra	30ch / 96ch	30/96	*
311	x.201	Chauvet colorstrike M	Extra	30ch / 96ch	30/96	*
312	x.301	Chauvet colorstrike M	Extra	30ch / 96ch	30/96	*
	Colorstrike floor package on 96 ch mode are only possible on Stage floor.					
321	x.362	Martin Atomic 3000	Floor	SFX 4 channel	4	*
322	x.366	Martin Atomic 3000	Floor	SFX 4 channel	4	*
323	x.370	Martin Atomic 3000	Floor	SFX 4 channel	4	*
324	x.374	Martin Atomic 3000	Floor	SFX 4 channel	4	*
115	x.1	Ayrton Stradale	Extra	65Ch	65	
116	x.66	Ayrton Stradale	Extra	65Ch	65	

x = Universes are communicated on showdays

*** Ask pre production for availability**

EFFENAAR

Second Stage **22-1-2026**

Stage Specifications				Stage		
	Width	**Depth**	**Height**	**Clearance (max)**	**Amount**
	Meter / imp	**Meter / imp**	**Meter / imp**	**Meter / imp**	
Total **Stage opening**	7,5m / 24'7''	4,5m / 15'9''	1m / 3'3''	2,8m / 9'2''	
Stage decks	2m / 6'7''	1m / 3'4''	Variable **20cm / 0'7''** to **1m / 3'4''**		6

Lighting Specifications				Stage		
Count	**Manufacturer**	**Mode**	**Type**	**Dmx**	**Location**	**Per truss**
8	Ayrton	Extended	Stradale Profile	65	Lx 1	4
					Lx 2	4
8	Ayrton	Extended ring 1U	Nando 502	46	Lx 1	4
					Lx 2	4
4	Chauvet	30 Channel	Colorstrike M	30	Lx 1	2
					Lx 2	2
2	Generic	Cateye blinders		1	Lx 1	2
2	Generic	ACL set		1	Lx 1	1
					Lx 2	1
8	Generic	Par 64 long nose		1	Lx 1	4
					Lx 2	4
4	Light inc	Ar.1.s	Led - IRGBst		Lx 1	2
	Generic	Mode 0	Led - IRGBst		Lx 2	2
3	Prolights	15 ch (tour)	ECL Cyclorama 050	15	Lx 2	3
4	Generic	FHR-1000 fresnel		1	Lx 1 house	4
1	MDG	AtMe		3	Regie	1
1	Look solution	Viper NT		3	T.b.c.	1

EFFENAAR

Second Stage **22-1-2026**

Lighting Specifications				Venue		
Count	**Manufacturer**	**Mode**	**Type**	**Dmx**	**Location**	**Per truss**
6	Ayrton	65 Channel	Stradale Profile	65	Lx 1 House	2
					Lx 2 House	2
					Lx 3 House	2
6	Ayrton	Extended ring 1U	Nando 502	46	Lx 1 House	2
					Lx 2 House	2
					Lx 3 House	2
6	Chauvet	2channel	EVE P-100 ww	2	Lx 1 House	2
					Lx 2 House	2
					Lx 3 House	2
12	Light inc	Ar. 1 s	Led - IRGBst	5	Lx 1 House	4
	Generic	Mode 0	Led - IRGBst		Lx 2 House	4
					Lx 3 House	4

EFFENAAR

Lighting Specifications				Extra / Floorset		
Count	**Manufacturer**	**Mode**	**Type**	**Dmx**	**Location**	**Extra**
12	Martin	Extended	Quantum profile	27	Main Hall *	8
					Second stage *	6
10	Robe	Mode 1	DLF wash	29	Main Hall *	6
					Second stage *	4
8	Robe	Mode 2	Ledbeam 100	19	Main Hall *	8
					Second stage *	8
10	Robe	Mode 1	DL4x Spot	35	Main Hall *	6
					Second stage *	6

EFFENAAR

Second Stage **22-1-2026**

Lighting Specifications					Extra / Floorset	
Count	**Manufacturer**	**Mode**	**Type**	**Dmx**	**Location**	**Extra**
4	Ayrton	Extended	Rivale	65	Main Hall *	4
					Second stage *	4
6	Ayrton	Extended Ring 1U	Nando 502	46	Main Hall *	6
					Second stage *	6
4	Chauvet	30 ch / 97 Ch	Colorstrike M	30 / 97	Main Hall *	4
					Second stage *	2
2	Generic		Acl set	1	Main Hall *	2
					Second stage *	1
12	Generic		Par short nose	1	Main Hall *	6
					Second stage *	6
2	Look solutions		Viper NT	1	Main Hall *	1
					Second stage *	1
14	Prolight	49 channel	Lumpix 12Q tour	49	Main Hall *	8
					Second stage *	6
4	Martin	3 channel	Atomic 3000	4	Main Hall *	4
					Second stage *	4

EFFENAAR

Lighting specifications					Control	
Amout	**Manufacturer**		**Type**		**Specifications**	
1	Ma lighting		Grand Ma3 light		16384 parameters	
2	Ma lighting		Touring dimmer		12 x 2,3 kW	
1	Strand lighting		LD90 Dimmer		12 x 2,3 kW	

Network settings				Control	
		Ip Adress		**Subnet mask**	
House	GrandMa3 light	192.168.021	.100	255.255.000.000	
Visitor		192.168.021	.XXX	255.255.000.000	

Lighting specifications				Power	
Amount		**Ampere**		**Location**	
1		32A		SR up stage	